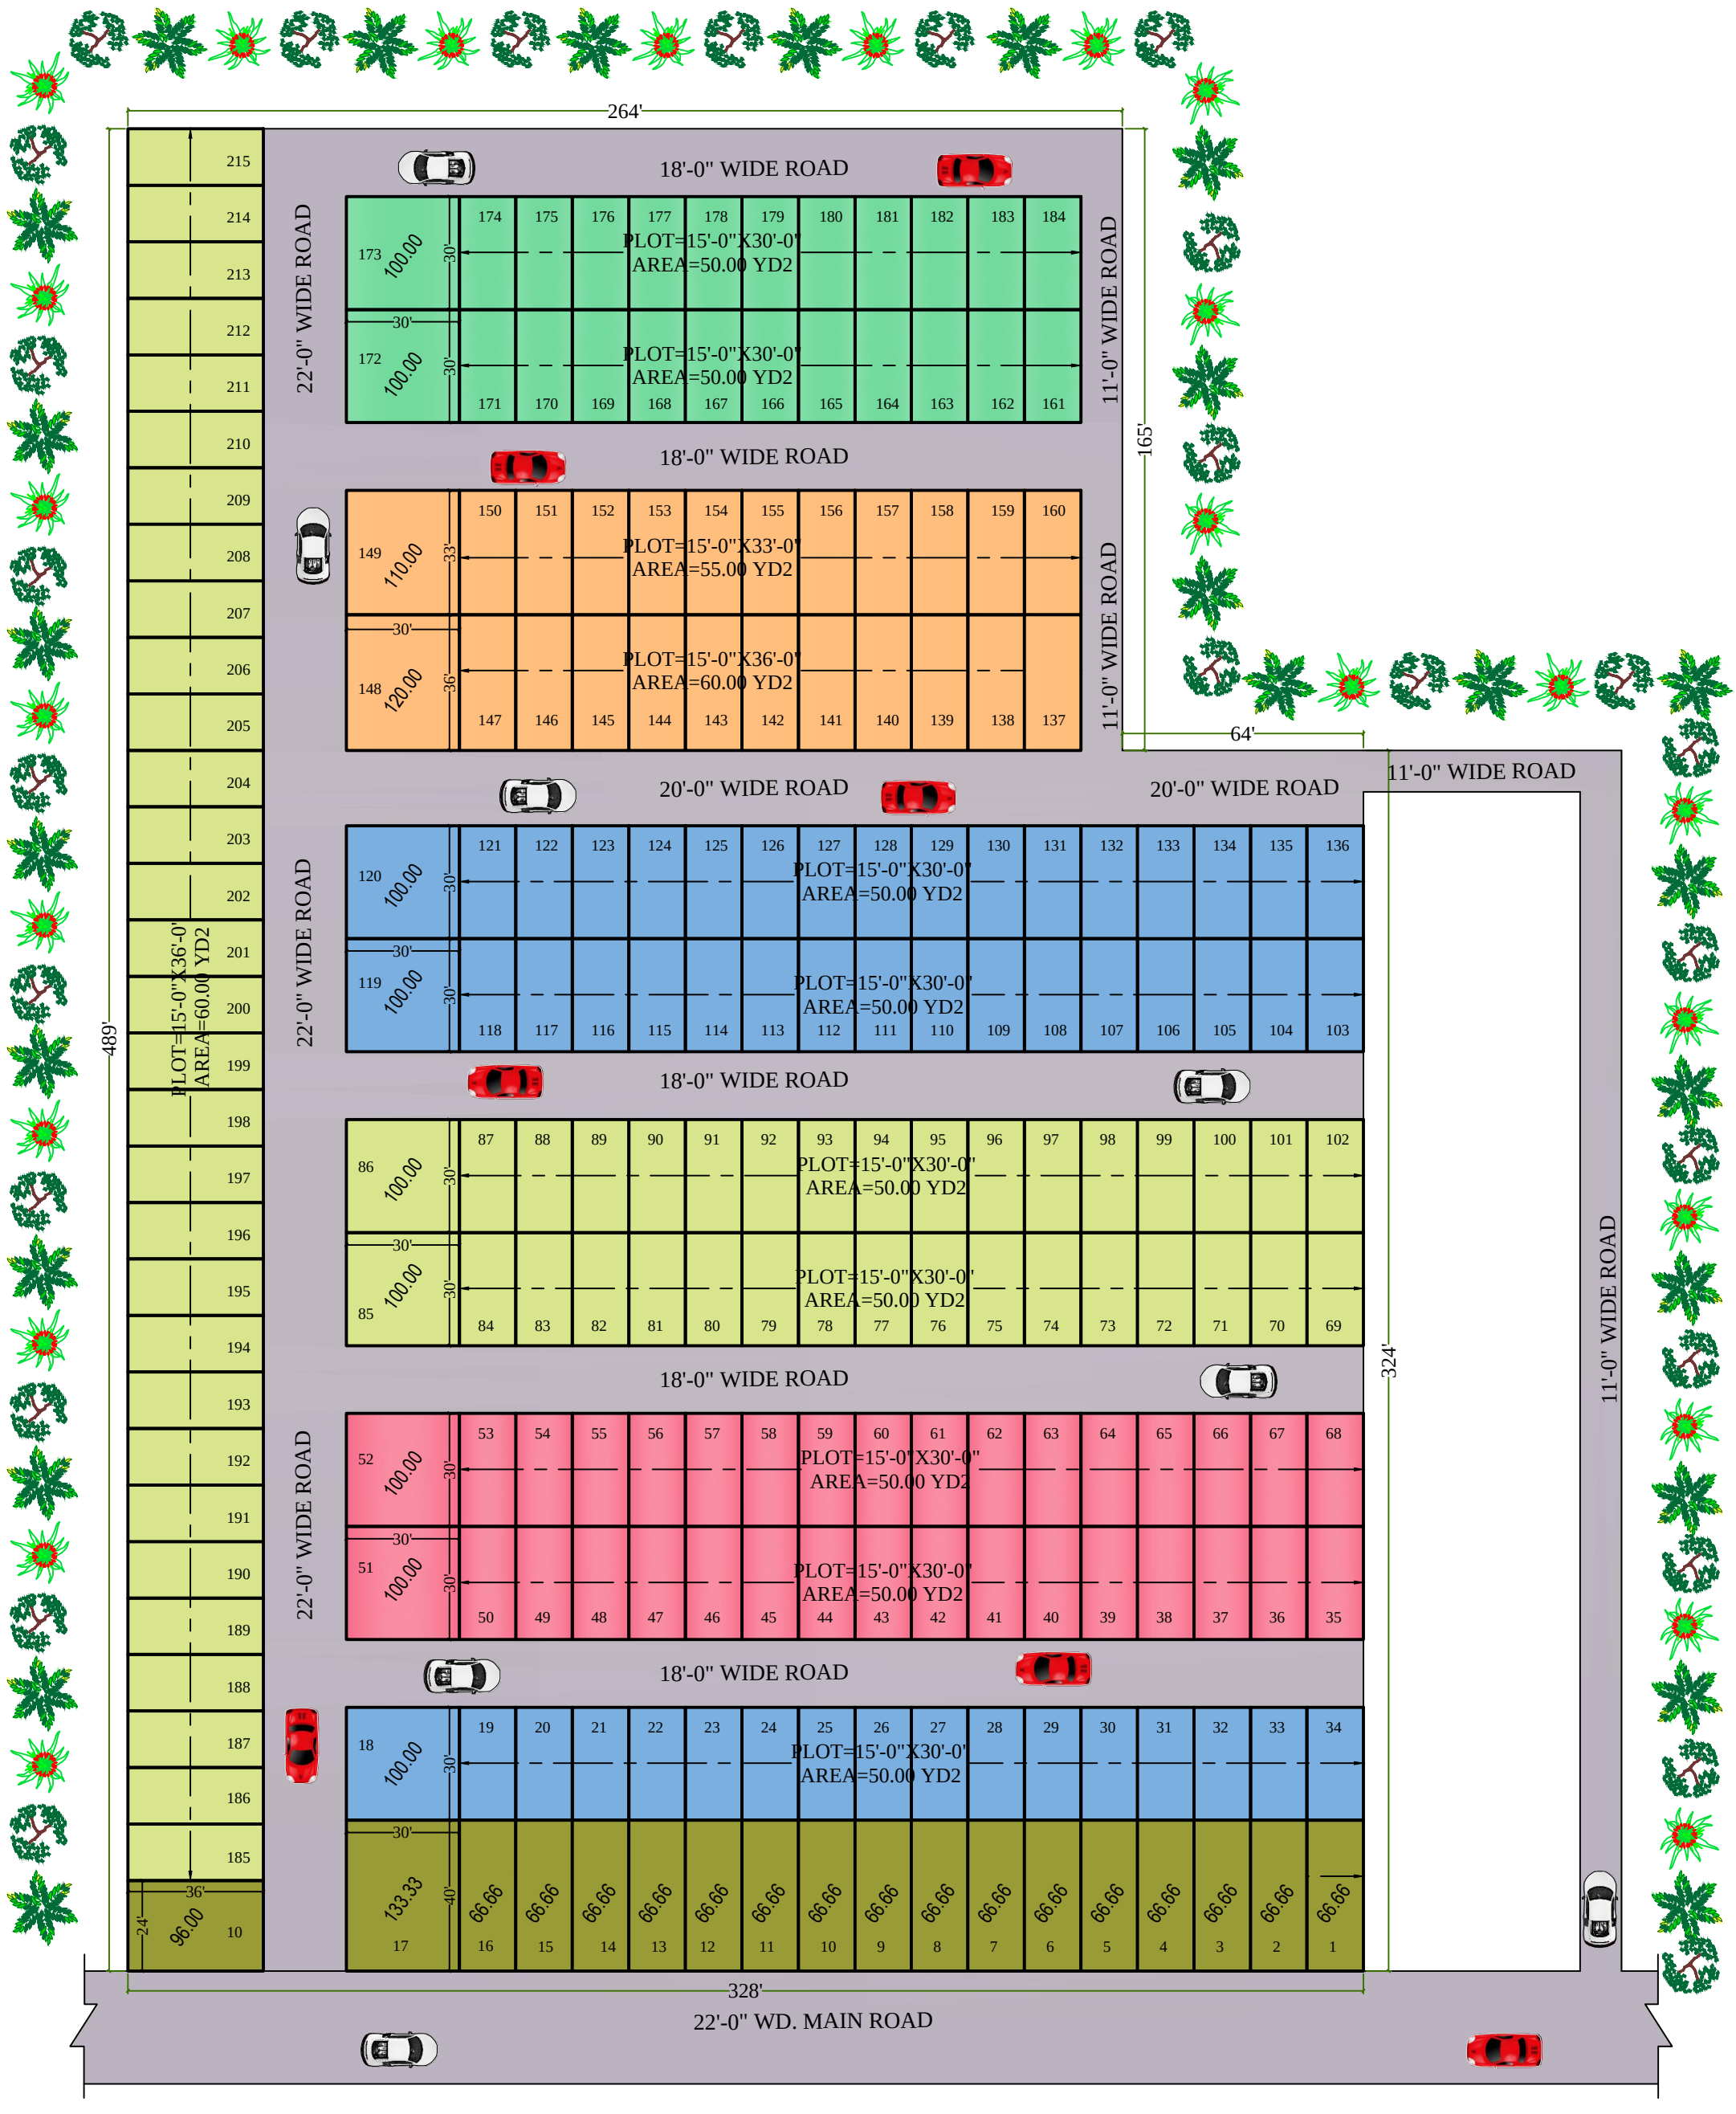

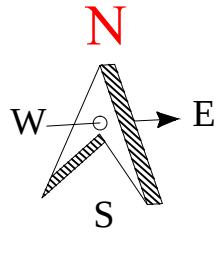

AREA CHART:-

TOTAL AREA	=	16648.00 SQ. YD
PLOT AREA	=	12251.00 SQ. YD
ROAD AREA	=	4397.00 SQ. YD

ASSOCIATE
Arch. Dinesh Mahor

Architecture,
Planing & Interior Designing
SHOP NO. 1 SUPER MARKET ANAJ MANDI
NH - 2 KOSI KALAN MATHURA
Cell No. :- 8445650007, 9557603996
e-mail :- dm.arch@rediffmail.com